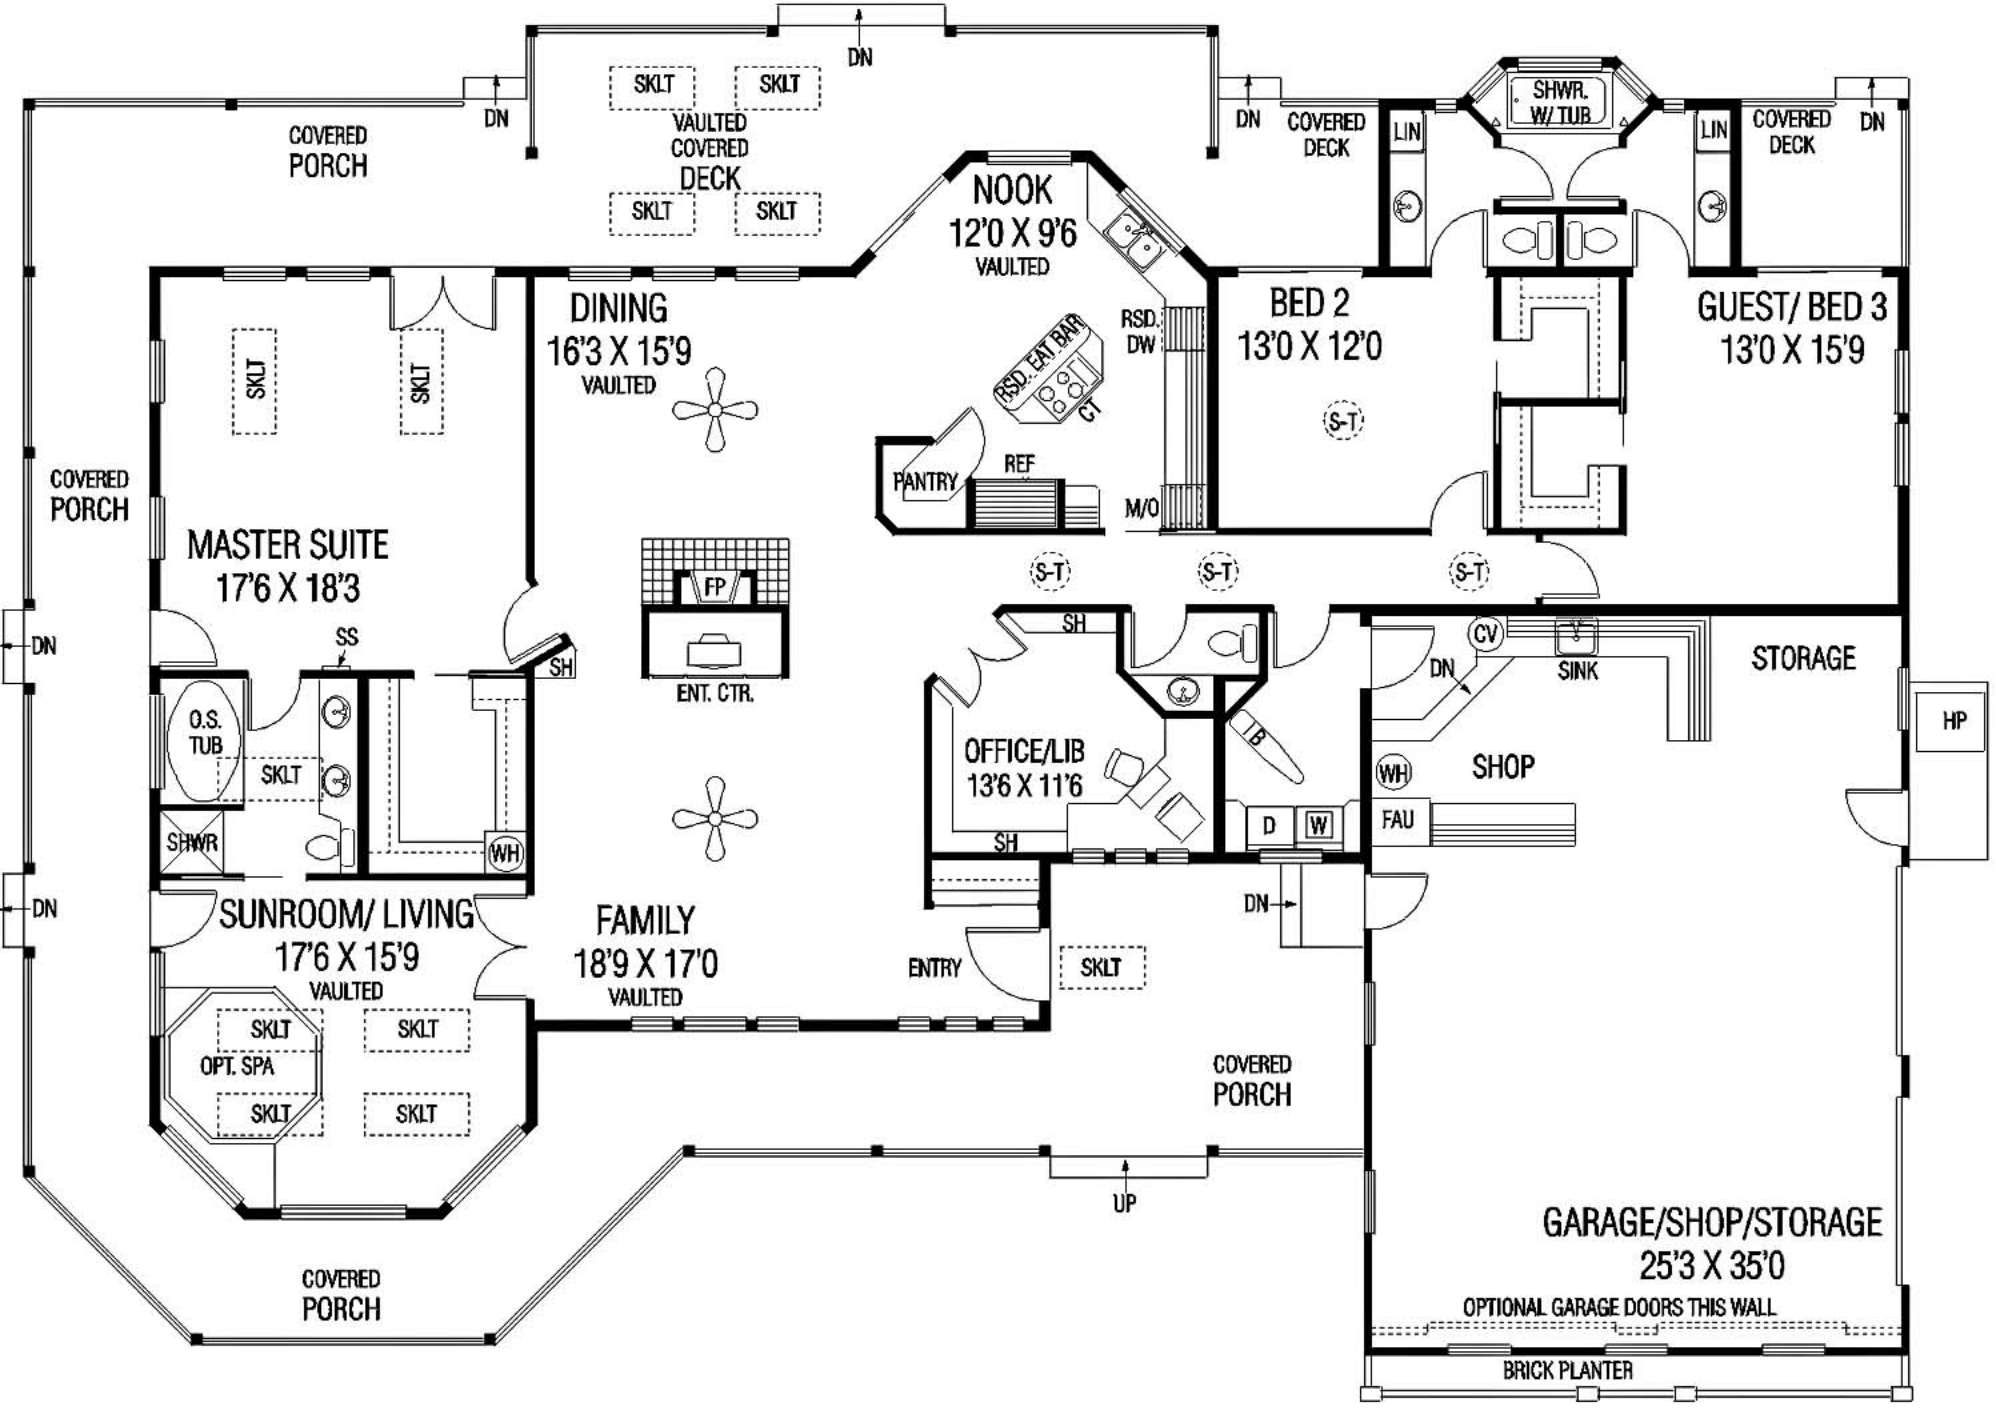
COVERED PORCH
DN
SKLT
VAULTED COVERED DECK
NOOK 12'0 X 9'6 VAULTED
COVERED DECK
LIN
SHWR. W/ TUB
DINING 16'3 X 15'9 VAULTED
RSD. EAT BAR
CT
RSD. DW
PANTRY
REF
M/O
BED 2 13'0 X 12'0
S-T
GUEST/ BED 3 13'0 X 15'9
MASTER SUITE 17'6 X 18'3
SS
SH
O.S. TUB
SHWR
WH
FP
ENT. CTR.
OFFICE/LIB 13'6 X 11'6
LB
D
W
CV
SINK
STORAGE
HP
SHOP
FAU
SUNROOM/ LIVING 17'6 X 15'9 VAULTED
OPT. SPA
FAMILY 18'9 X 17'0 VAULTED
ENTRY
UP
GARAGE/SHOP/STORAGE 25'3 X 35'0
OPTIONAL GARAGE DOORS THIS WALL
BRICK PLANTER